PROPOSED COUNTY ROAD (50
PRATT REMAINDER LOT
114,027 SQ FT
2.618 ACRES
SANDIDGE PARCEL AREA
1,276,437 SQ FT
29.303 ACRES
CAVENDER ROAD
CALLAHAN/CAVENDER ROAD
SWEETGUM TREE
PROPOSED SUBDIVISION PROPERTY LINE
TRAILER
LARGE COMBO PRATT
PORCH
FENCE CORNER
STORY FRAME BUILDING
GRAVEL DRIVEWAY
SPRING HEAD
TOMMY D. THOMPSON & MARTHA L. THOMPSON
ANGLE IRON
SUBDIVIDED

CONCEPT PLAN

PROPOSED COUNTY ROAD

FROM S.R.3 /U.S.41 TO CAVENDER ROAD

JUNE 2009 SCALE: 1" = 200'

Moreland Altobelli Associates, Inc.

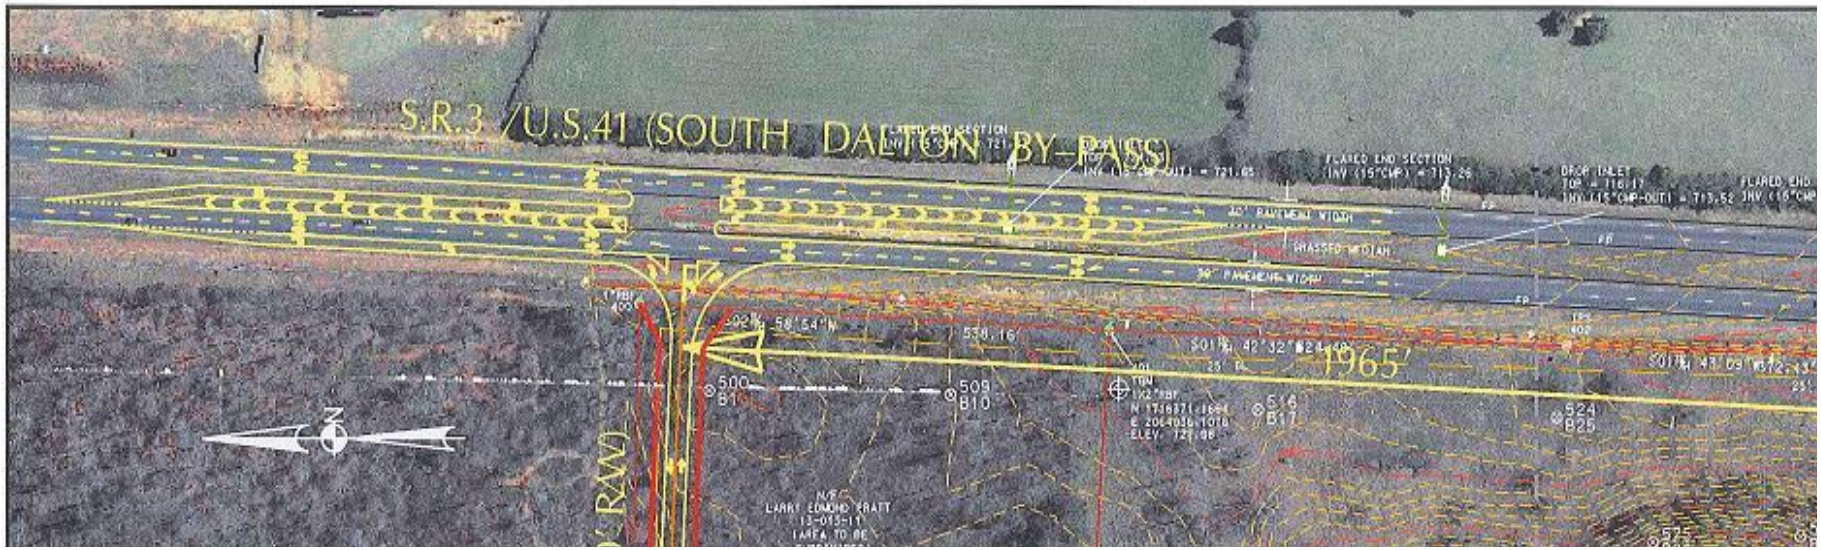
S.R.3 /U.S.41 (SOUTH DALTON BY-PASS)
1965'
N

SOUTH DALTON BYPASS
DROP INLET
TOP = 708.47
INV (15"CMP-OUT) = 705.72